The Expansion and Alteration for the Windermere Elementary School

100% Schematic Documents

State Project Number: 048-0059 A

February 12, 2013

SILVER / PETRUCELLI + ASSOCIATES
Architects / Engineers / Interior Designers

3190 Whitney Avenue, Hamden, CT 06518-2340
Tel. 203 230 9007 Fax. 203 230 8247
silverpetrucelli.com

EXISTING FLOOR PLAN

SCALE: NONE

Project Title:

Expansion & Alterations

Windermere Elementary School

2 Abbott Road

Ellington, Connecticut 06029

SILVER / PETRUCELLI + ASSOCIATES

Architects / Engineers / Interior Designers

3190 Whitney Avenue, Hamden, CT 06518-2340

Tel. 203 230 9007 Fax. 203 230 8247

silverpetrucelli.com

Revision:	Description:	Date:	Revised By:

Drawing Title:

Existing Conditions Floor Plan

State Project Number 048-0059 A

Date: FEBRUARY 12, 2013

Scale: NONE

Drawn By: D. A. PETRUCELLI

Project Number: [illegible]

Drawing Number: A1

PROPOSED DEMOLITION FLOOR PLAN

SCALE: NONE

DEMO. NOTES

Project Title:
Expansion & Alterations
Windermere Elementary School
2 Abbott Road
Ellington, Connecticut 06029

SILVER / PETRUCELLI + ASSOCIATES
Architects / Engineers / Interior Designers
3190 Whitney Avenue, Hamden, CT 06518-2340
Tel. 203 230 9007 Fax 203 230 8247
silverpetrucelli.com

Revision:	Description:	Date:	Revised By:

Drawing Title:
Proposed Demolition Floor Plan
State Project Number 048-0059 A

Date: FEBRUARY 12, 2013
Scale: NONE
Drawn By: D. A. PETRUCELLI
Project Number: 07-486

Drawing Number: A2

SYMBOL LEGEND

HEAVY RENOVATION

RELOCATED SPACE (MINOR)

PROPOSED FLOOR PLAN

SCALE: NONE

Project Title:

Expansion & Alterations

Windermere Elementary School

2 Abbott Road
Ellington, Connecticut 06029

SILVER / PETRUCELLI + ASSOCIATES
Architects / Engineers / Interior Designers
3190 Whitney Avenue, Hamden, CT 06518-2340
Tel. 203 230 9007 Fax. 203 230 8247
silverpetrucelli.com

Revision:	Description:	Date:	Revised By:

Drawing Title:

Proposed Floor Plan

State Project Number 048-0059 A

Date: FEBRUARY 12, 2013
Scale: NONE
Drawn By: D. A. PETRUCELLI
Project Number: 6374-0086

Drawing Number: A3

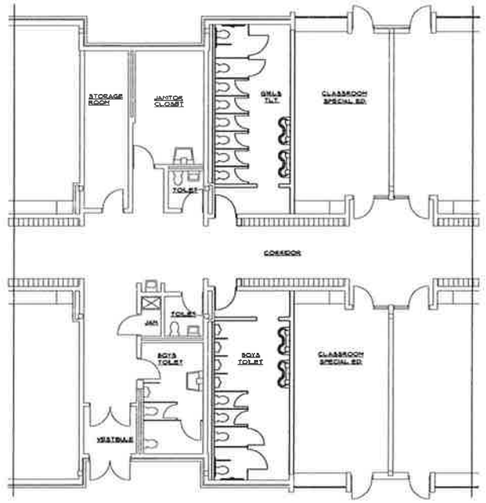

ENLARGED TOILET PLAN (1 / A4)

SCALE: NONE

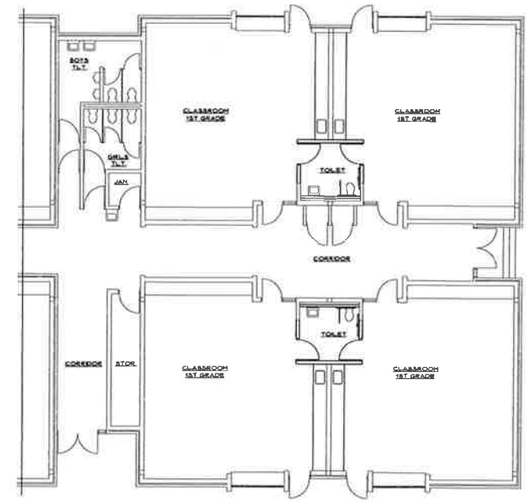

ENLARGED 1ST GRADE TOIELT PLANS (2 / A4)

SCALE: NONE

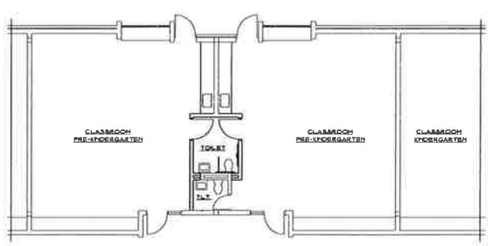

ENLARGED PRE-K TOILET PLAN (3 / A4)

SCALE: NONE

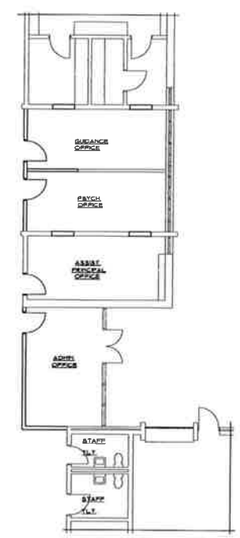

ENLARGED MAIN OFFICE PLAN (4 / A4)

SCALE: NONE

Project Title:
Expansion & Alterations
Windermere Elementary School
2 Abbott Road
Ellington, Connecticut 06029

SILVER / PETRUCELLI + ASSOCIATES
Architects / Engineers / Interior Designers
3190 Whitney Avenue, Hamden, CT 06518-2340
Tel. 203 230 9007 Fax 203 230 8247
silverpetrucelli.com

Revision:	Description:	Date:	Revised By:

Drawing Title:
Enlarged Floor Plans

State Project Number 048-0059 A

Date: FEBRUARY 12, 2013
Scale: NONE
Drawn By: D. A. PETRUCELLI
Project Number: 12.140

Drawing Number: A4

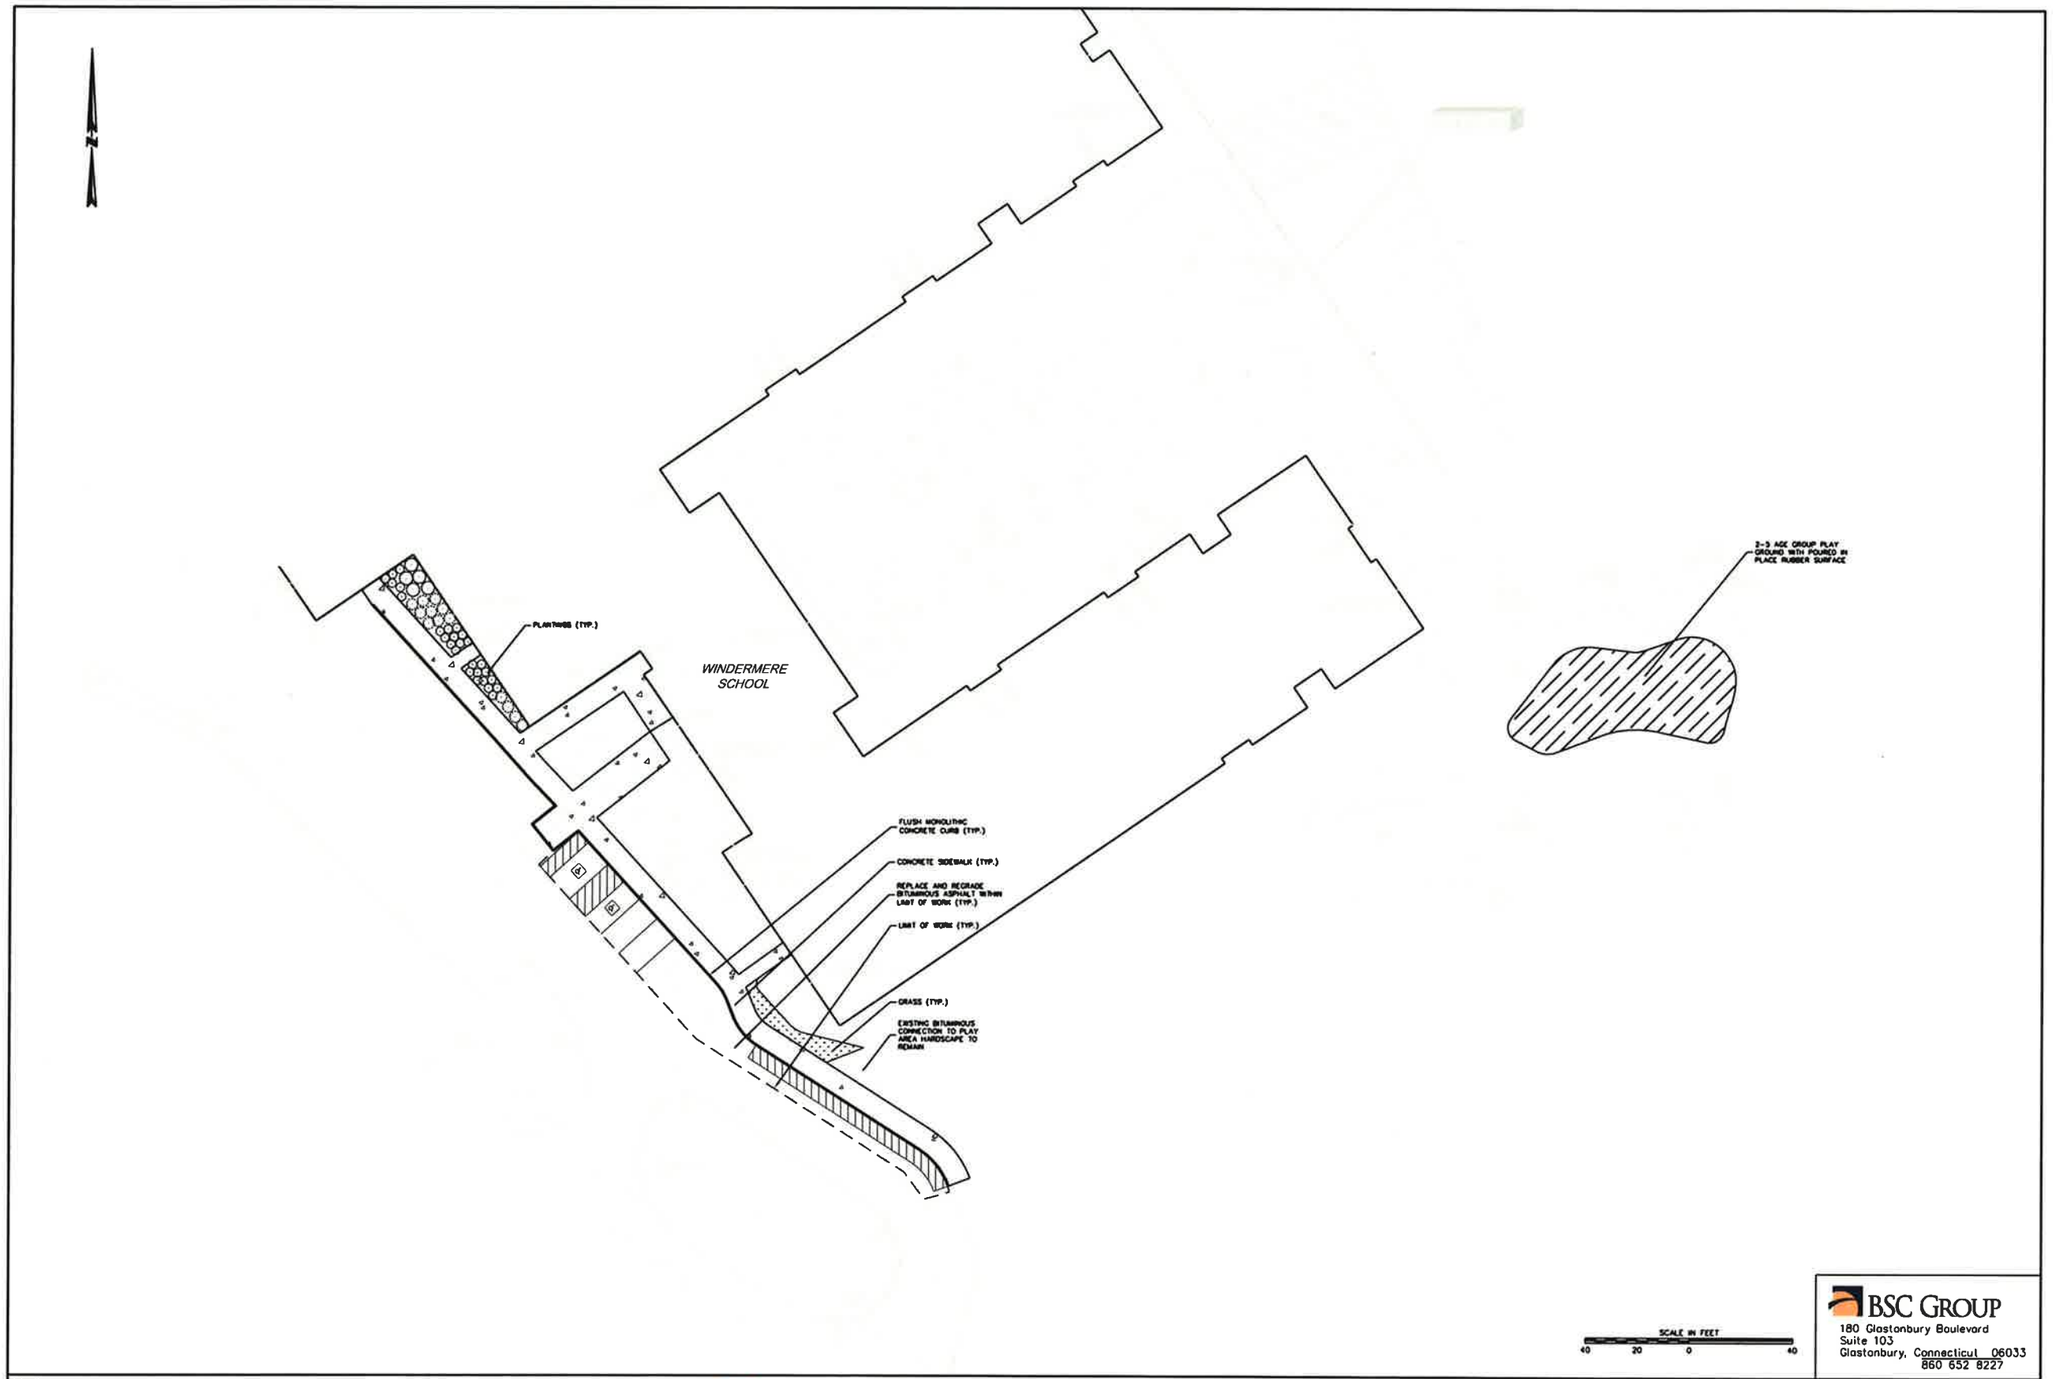

BSC GROUP
180 Glastonbury Boulevard
Suite 103
Glastonbury, Connecticut 06033
860 652 8227

Project Title:
Expansions & Alterations
Windermere Elementary School
2 Abbot Road
Ellington, Connecticut 06029

SILVER / PETRUCELLI + ASSOCIATES
Architects / Engineers / Interior Designers
3190 Whitney Avenue, Hamden, CT 06518-2340
Tel. 203 230 9007 Fax. 203 230 8247
silverpetrucelli.com

Revision	Description	Date	Revised By

Drawing Title:
Schematic Site Plan

State Project Number 048-0059 A

Date: February 12, 2013
Scale: 1" = 20'
Drawn By: sgw
Project Number: 12.140
Drawing Number: C-1.0